
Enclosure 5

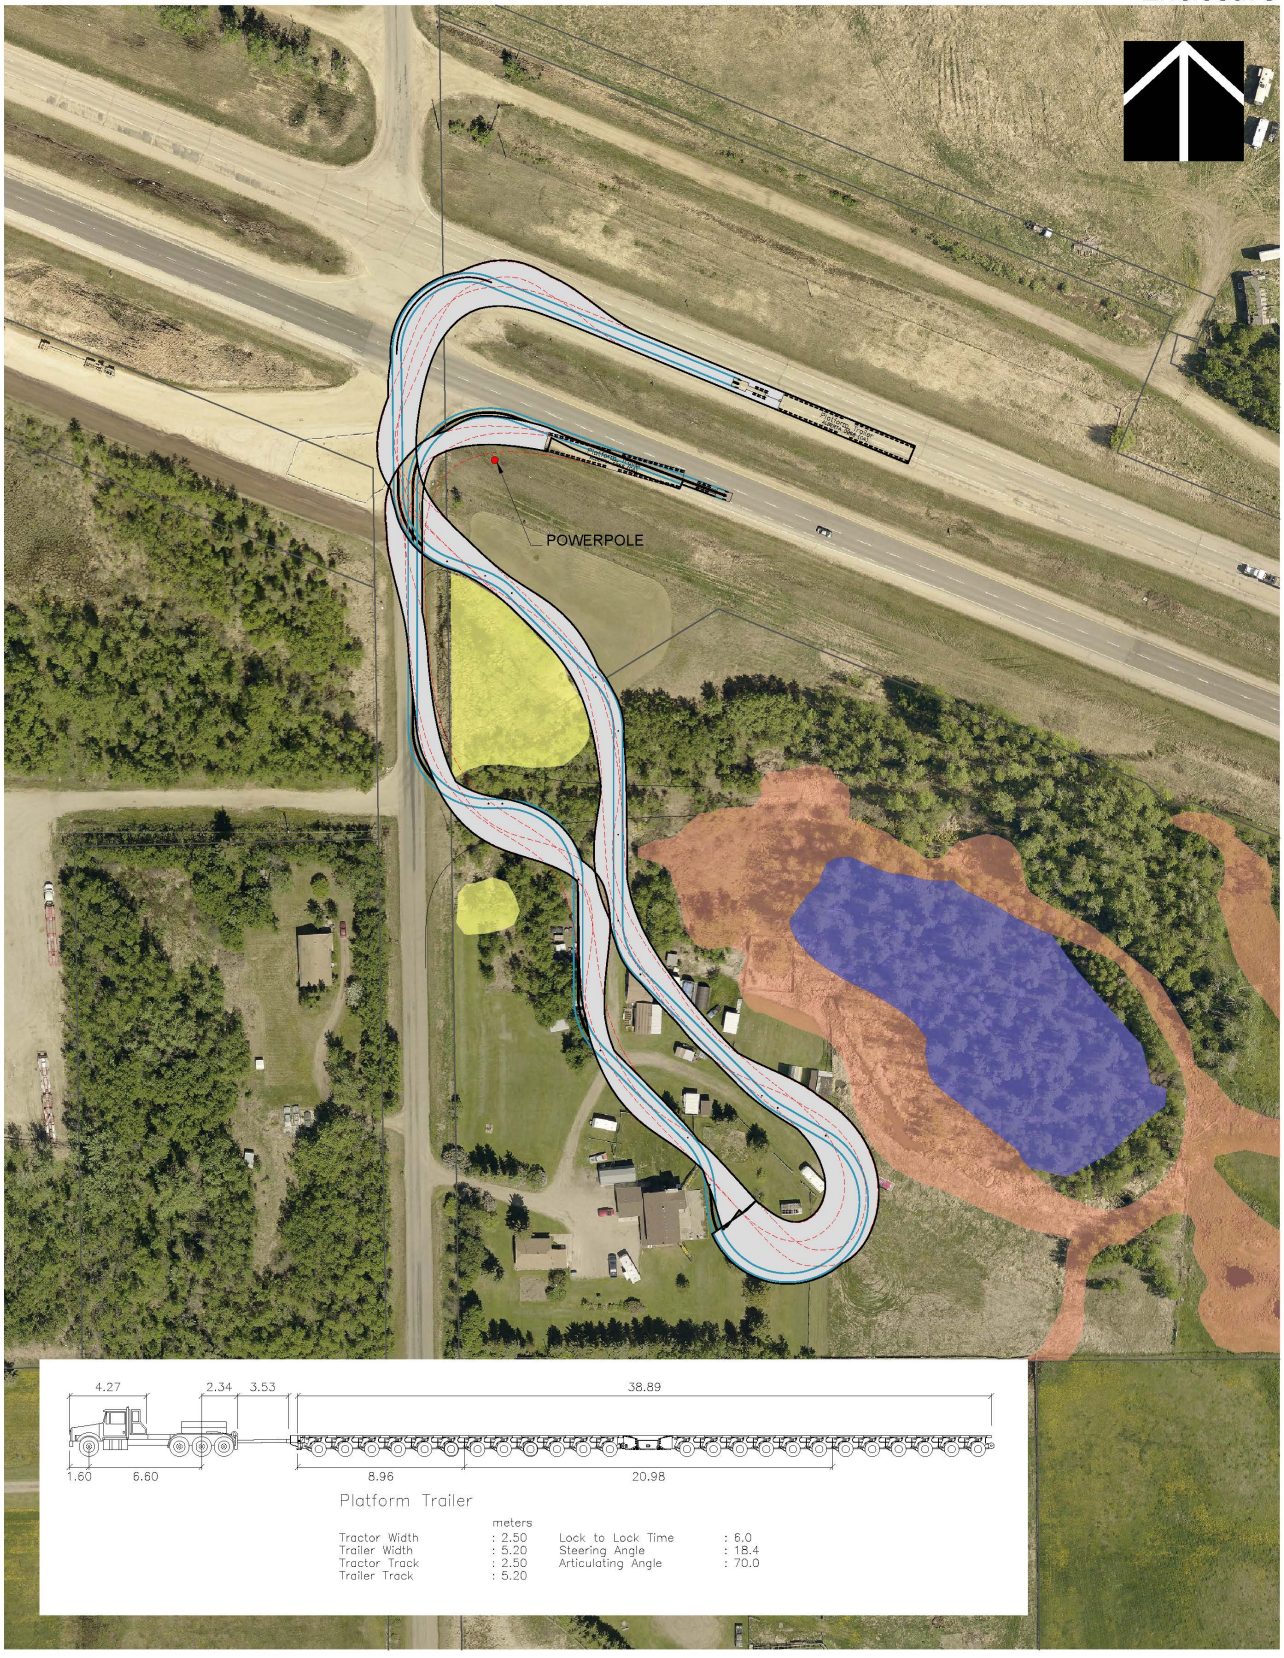

Platform Trailer

	meters		
Tractor Width	: 2.50	Lock to Lock Time	: 6.0
Trailer Width	: 5.20	Steering Angle	: 18.4
Tractor Track	: 2.50	Articulating Angle	: 70.0
Trailer Track	: 5.20		

Tony Tieu / Dec. 23, 19 / G:\Projects\15000\15200\15295_HWY_12_RR_225_Geometry_Assessment\02_CADD\21_Models\214_Autoturn\191223hwy14.dwg

ISL Engineering and Land Services

EXHIBIT

1:2000 0 20 40 60m

DECEMBER 23, 2019